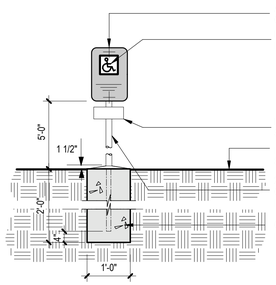

1 Barrier-Free Parking Sign

SCALE: 1/2" = 1' - 0"

NOT USED

2

SCALE: 1-1/2" = 1' - 0"

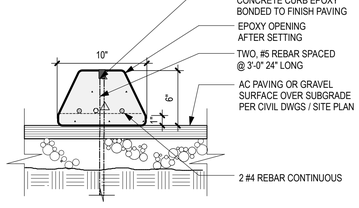

3 Wheel Stop

SCALE: 1-1/2" = 1' - 0"

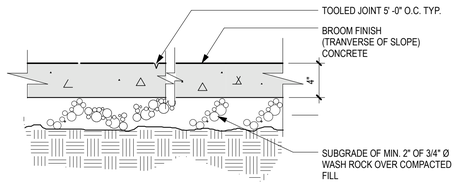

4 Concrete Joint Detail

SCALE: 1-1/2" = 1' - 0"

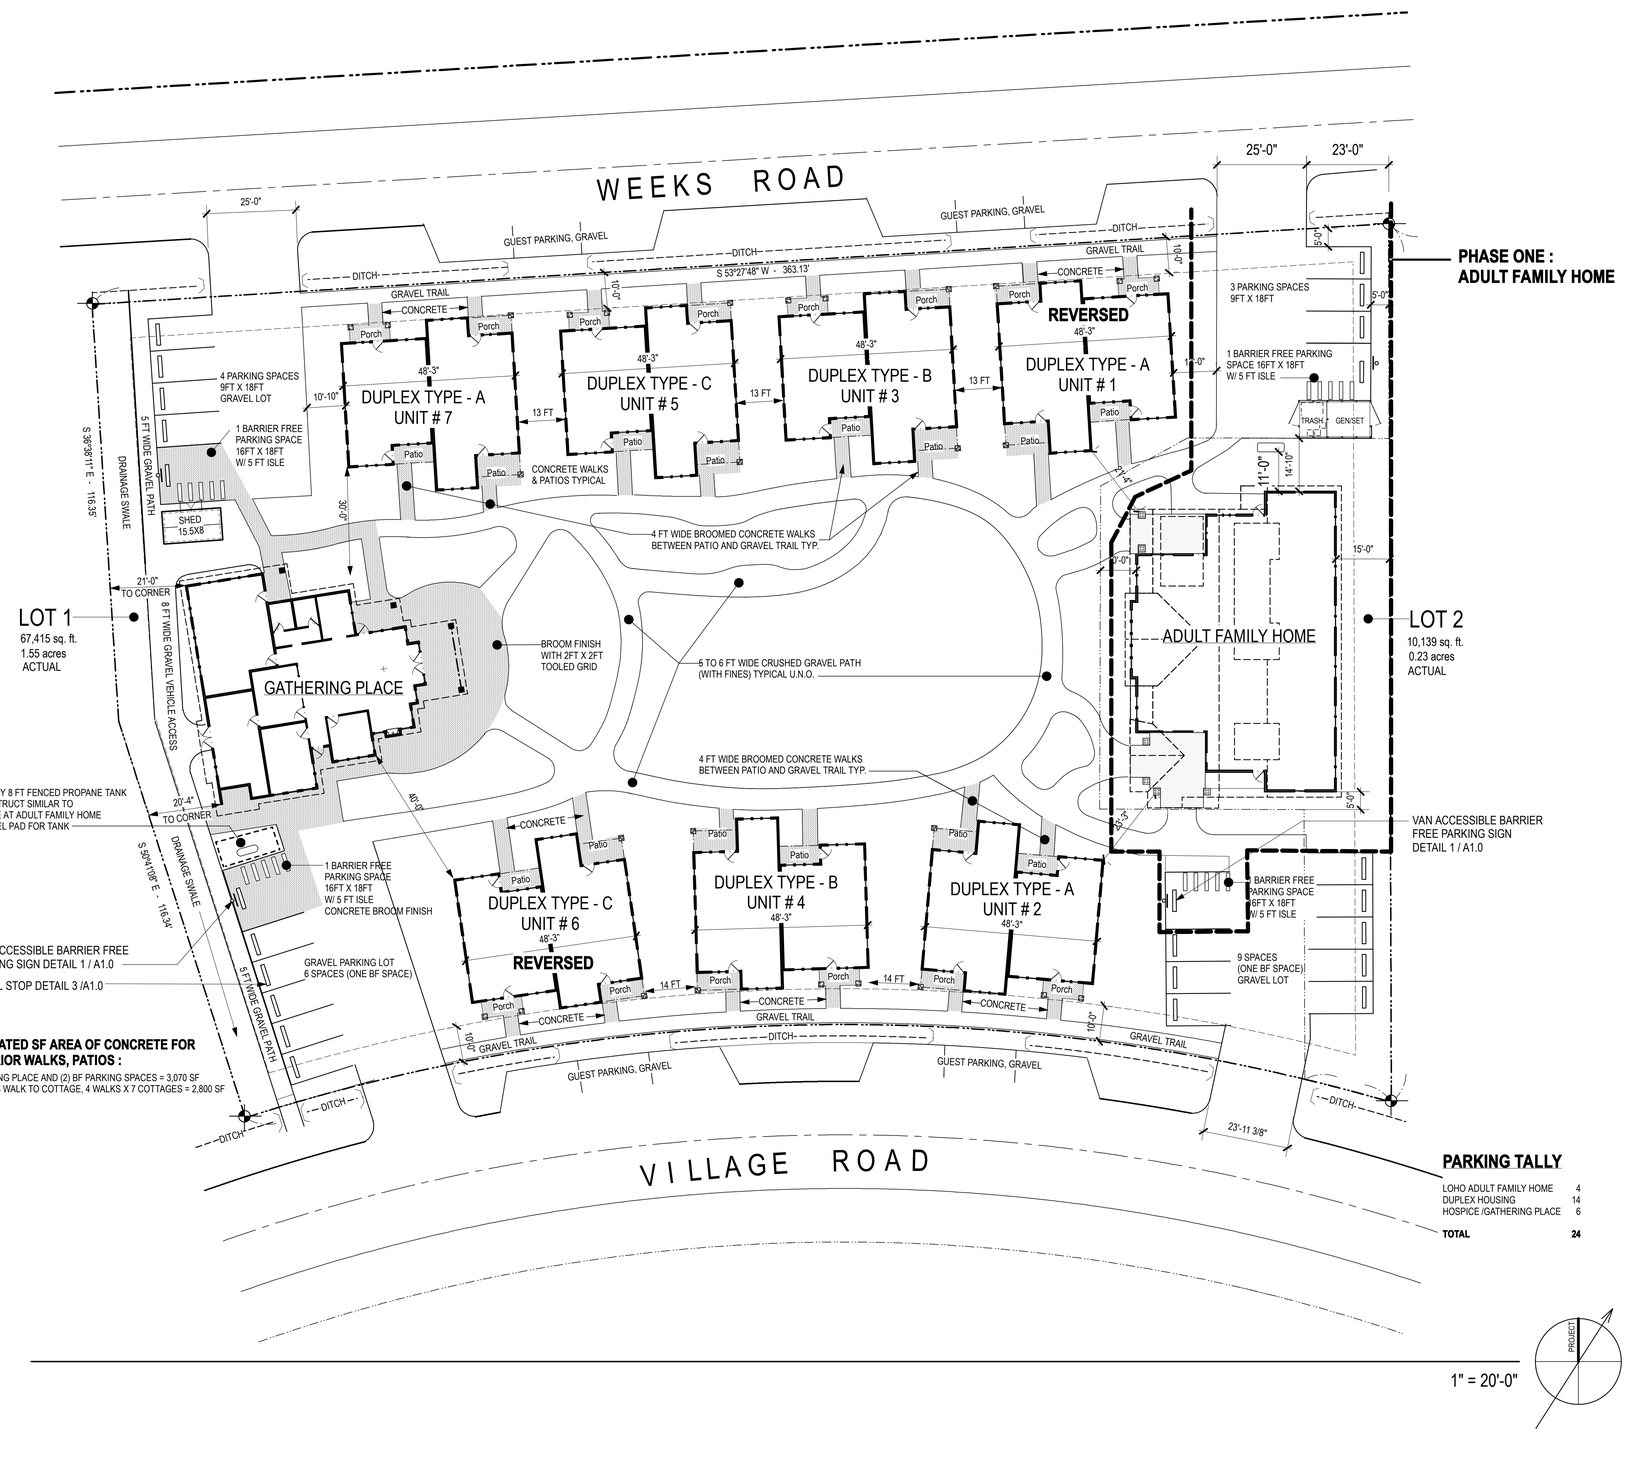

ARBOUR NORTH
Architecture • Interiors
3647 Toad Lake Road, Bellingham, Wa. 98226
Phone: 360-671-2550 Fax: 360-671-0878

Lopez Housing Options LOHO

Duplex Units

Village Road Lopez Island WA

Overall Site Plan

JOB NO.	
ISSUED FOR:	DATE:
PERMIT	**Dec. 15, '06**
PRICE SET #2	**Apr. 30, '07**
CONSTRUCTION	**June 12, '07**
GATHERING PLACE	**Oct 10, '07**
DRAWN BY:	JCC

A1.0